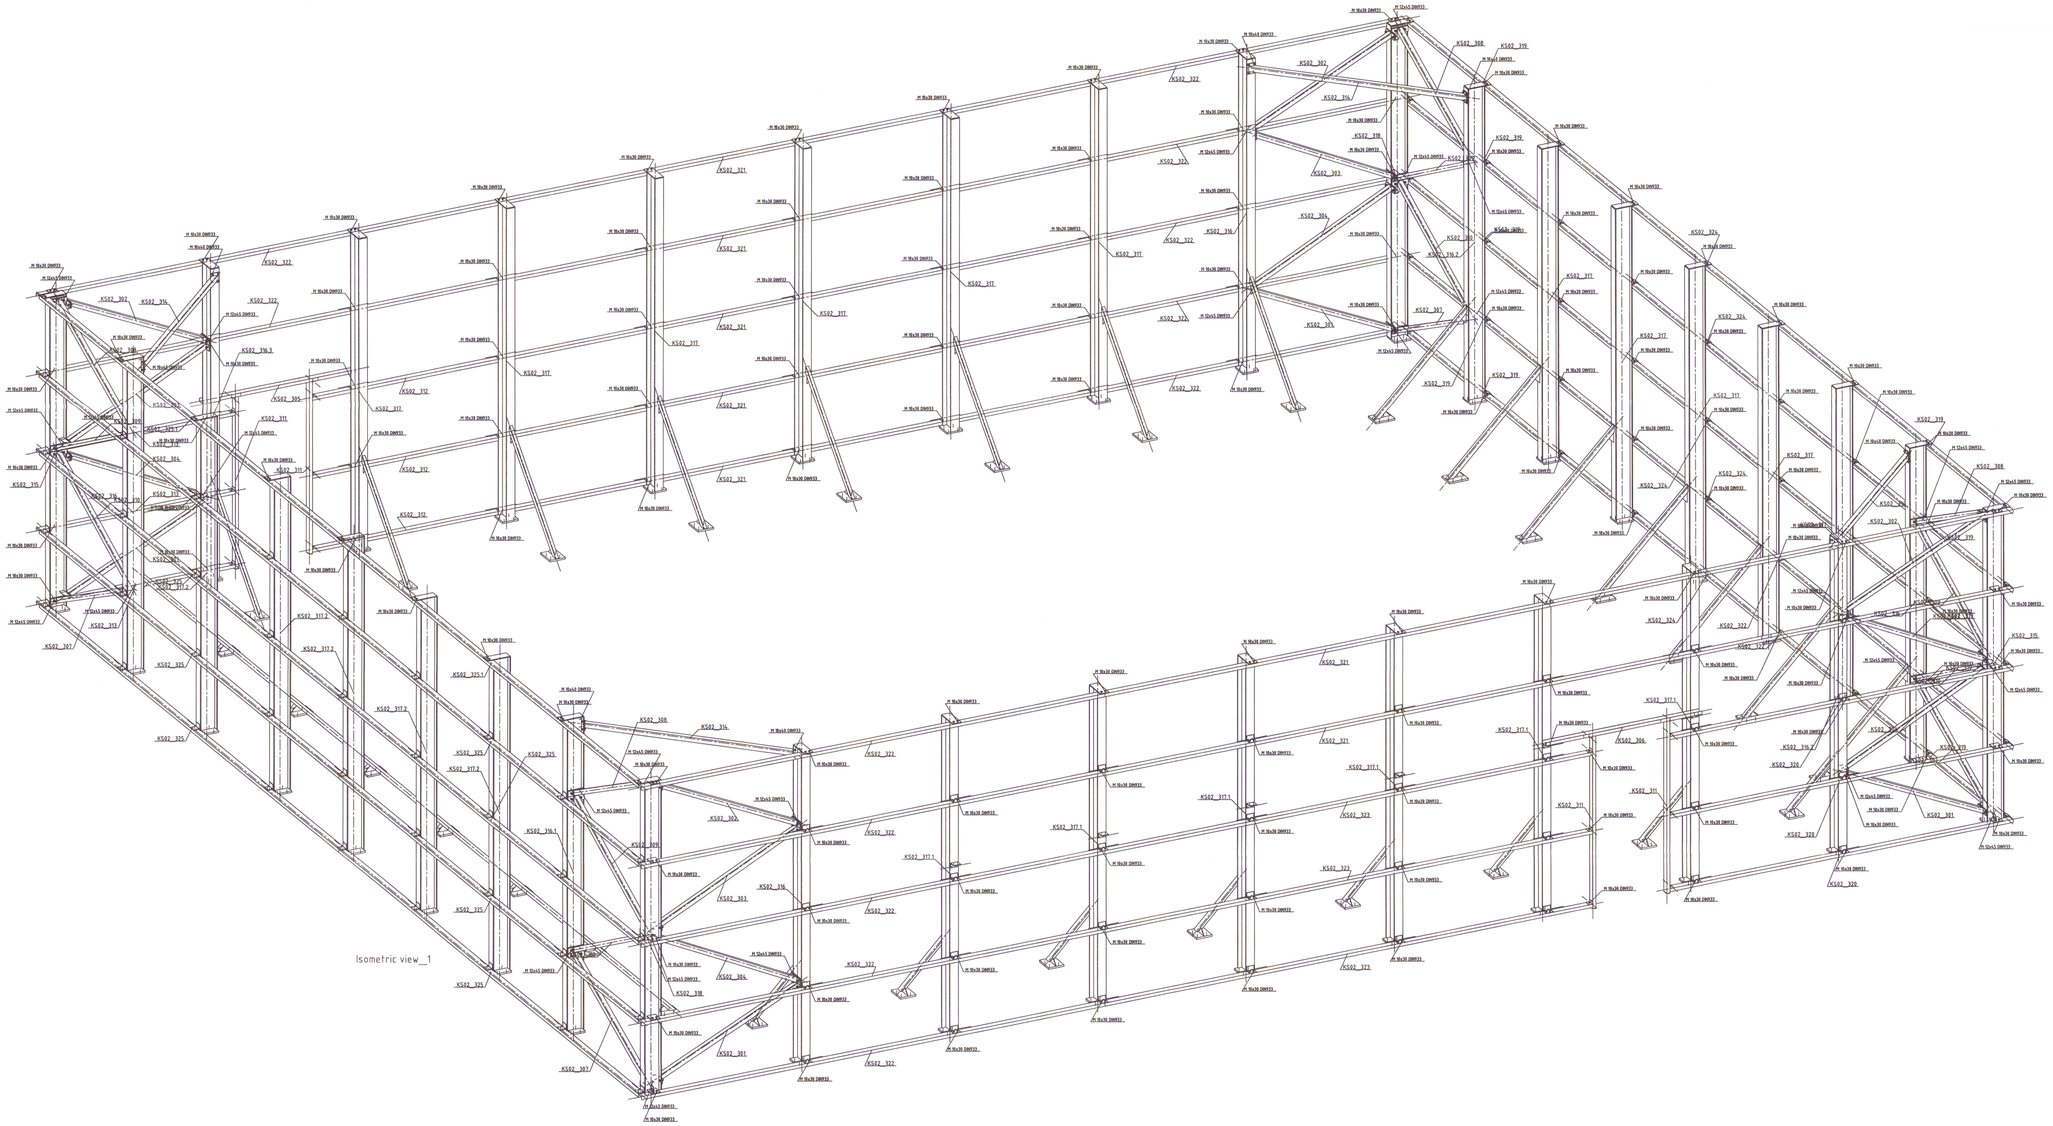

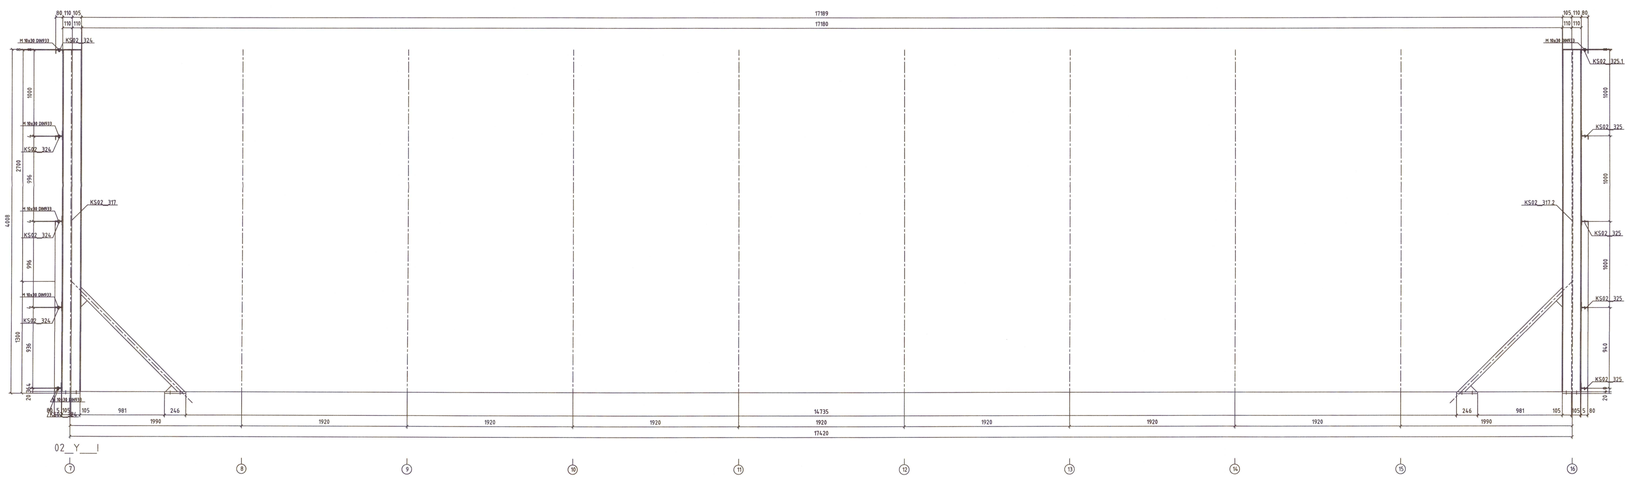

Umhverfis- og tæknisvið Uppsveita
Yfirfarið
06 APR 2021
Byggingarfulltrúi

Hönnunarstjóri
MANNVIT hf.
Andri Marinó Ingólfsson
Kt. 170593-4539
15 MAR 2021

Byggst á teikniuppdráttum
Dags.: 17.12.2020
Útg.: 03

EXECUTION CLASS EXC3 IN PRODUCTION

MELDINGS: ALL WELDINGS MUST BE AT THROUGH PENETRATION, CONTINUOUS, WITHOUT SLASHES, UNIFORMS.

TIGHTENING TORQUE

SCREW DOWN THE BOLTS WITH DYNAMOMETRIC KEY WITH TIGHTENING TORQUE ACCORDING TO FOLLOWING TABLE (M=0S2)

BOLT Diameter #	12	16	20	22	24	27	30	36
Material 10.9 daŁen	10	25	45	65	80	125	165	280
Material 8.8 daŁen	50N Mv given by deliverer							

1. All dimensions without units are given in [mm] Elevation heights are given in [m].
2. All dimensions and elevation heights in existing building have to be confirmed on site.
3. Construction drawings are obligated to be considered with technical report and other construction drawings.
4. All changes in building construction on executive level are obligated to be considered with design engineer.
5. All dimensions and elevation heights should be confirmed in site before starting construction works.
6. BM AND CONCRET WORKSHOP Dwg.(FOUNDATIONS,FOOTINGS,ANCHORNG) - OUT OF THIS DOCUMENTATION

Revision	Date	Designed by	Checked by	Description

CONTRACTOR: NORVIK GROUP Sp. z o.o. POLAND, 75-793 Koszalin, ul.Dukata 13 (0048 501 968 839

JEDNOSTKA PROJEKTOWANIA / DESIGN OFFICE: PRACOWNIA PROJEKTOWA KONSTRUKCJI BUDOWLANYCH HENRYK MACKOWIAK; ul. Podchorążych 46, 61-663 Poznań; Pracownia ul. Marcelińska 92/94, 60-324 Poznań, Poland; tel. +48 61 8 79 79 00; www.pbdmack.com.pl; biuro@pbdmk.com.pl

PROJECT NAME	Tengivirkið Lækjartún – Byggingarvirki Lækjartún II Tengivirki 851 Hella 20210622
PHASE	EXECUTIVE DOCUMENTATION - WORKSHOP DRAWINGS
	STEEL STRUCTURE
DESIGNED	mgr inż. Tomasz Bartkowiak
	BI/P/97 spec. konstrukcyjno-budowlana
CHECK	
DRAWING NAME	02. AREA / Spennavirki ASSEMBLY SECTION IN AXIS I ISOMTERIC VIEW
DRAWING NO	2345-084-140-32 2020.091.02.1.006
SCALE :	1:25
REV :	
DATE	POZNAŃ 2020-11-09
SHEET :	A0

EFLA VERKFRÆÐISTOFA
Sími: 412 6000 www.efla.is

Yfirfarið og samþykkt 16.02.2021
Guðmundur Hjaltason kt. 070966-5579

STEEL INSIDE : S235JR (C-2H)
STEEL OUTSIDE : S355J2 (HOT DIP GALV)
SCREWS CLASS: 5.8,8.8,10.9HV