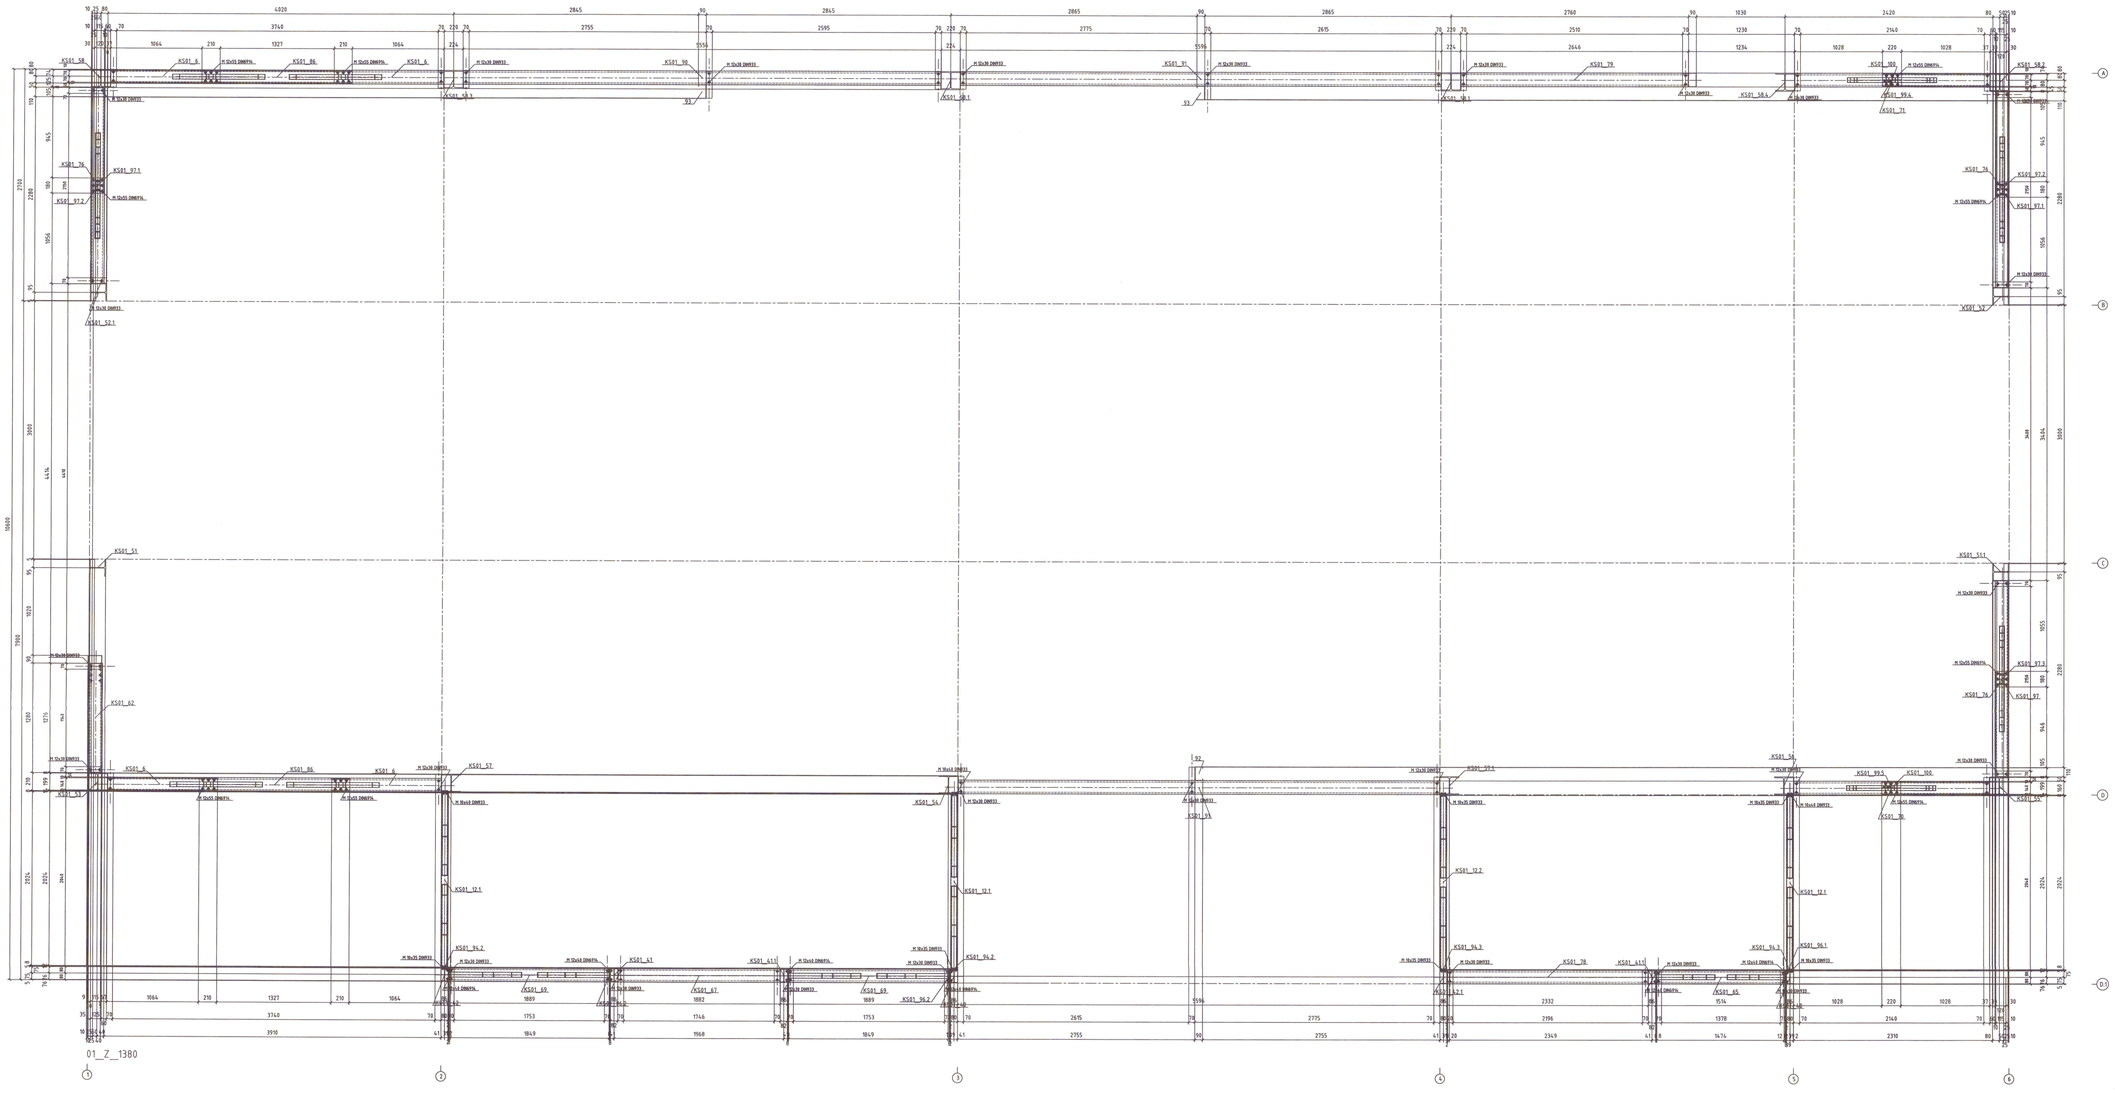

Umhverfis- og tæknisvið Uppsveita
Yfirfarið
06 APR 2021
Byggingarfulltrúi

Hönnunarstjóri
MANNVIT hf.
Kt. 1701854629
15 MAR 2021

Byggt á teikningum
Dags.: 17.12.2020
Útg.: 03

EXECUTION CLASS EXC3 IN PRODUCTION

WELDINGS: ALL WELDINGS MUST BE AT THROUGH PENETRATION, CONTINUOUS, WITHOUT SLAGHES, UNIFORMS.

TIGHTENING TORQUE

SCREW DOWN THE BOLTS WITH DYNAMOMETRIC KEY WITH TIGHTENING TORQUE ACCORDING TO FOLLOWING TABLE (Ms02)

BOLT Diameter #	12	16	20	22	24	27	30	36
Material 10.9 daNm	10	25	45	65	80	125	165	280
Material 8.8 daNm	SOS MV gived by deliverer							

1. All dimensions without units are given in (mm). Elevation heights are given in (m).
2. All dimensions and elevation heights in existing building have to be confirmed on site.
3. Construction drawings are obligated to be considered with technical report and other construction drawings.
4. All changes in building construction on execution level are obligated to be considered with design engineer.
5. All dimensions and elevation heights should be confirmed in situ before starting construction works.
6. RF AND CONCRET WORKSHOP (e.g. FOUNDATIONS,FOOTINGS,ANCHORING) - OUT OF THIS DOCUMENTATION

EFLA VERKFRÆÐISTOFA
Sími: 412 6000 www.efla.is

Yfirfarið og samþykkt 16.02.2021
Guðmundur Hjaltason kt. 070966-5579

STEEL INSIDE : S235JR (C-2H)
STEEL OUTSIDE : S355J2 (HOT DIP GALV)
SCREWS CLASS: 5.8,8.8,10.9HV

Revision	Date	Designed by	Checked by	Description

CONTRACTOR
NORVIK
NORVIK GROUP Sp. z o.o.
POLAND, 71-793 Szczecin, ul.Dukla 72 0048 501 968 839

JEDNOSTKA PROJEKTOWANIA / DESIGN OFFICE
ul. Piekiełczych 4/2
61-143 Poznań
Prowincja
tel. Marcelińska 92/94
60-324 Poznań, Poland
tel. +48 61 8 477 477
www.pgbhkm.com.pl
biuro@pgbhkm.com.pl
PRACOWNIA PROJEKTOWA KONSTRUKCJI BUDOWLANYCH HENRYK MAŃCZYWAK

PROJECT NAME	Tengivirkið Lækjartún – Byggingarvirki Lækjartún II Tengivirki 851 Hella 20210652
PHASE	EXECUTIVE DOCUMENTATION – WORKSHOP DRAWINGS
	STEEL STRUCTURE
DESIGNED	mgr inż. Tomasz Bartkowiak
CHECK	BI/P/97 spec. konstrukcyjno-budowlana
DRAWING NAME	01. TERMINAL / Tengivirki ASSEMBLY LEVEL +1.380
DRAWING NO	2345-084-140-02 2020.091.01.1.002
SCALE	1:25
REV	
DATE	POZNAŃ 2020-11-09
SHEET	A0